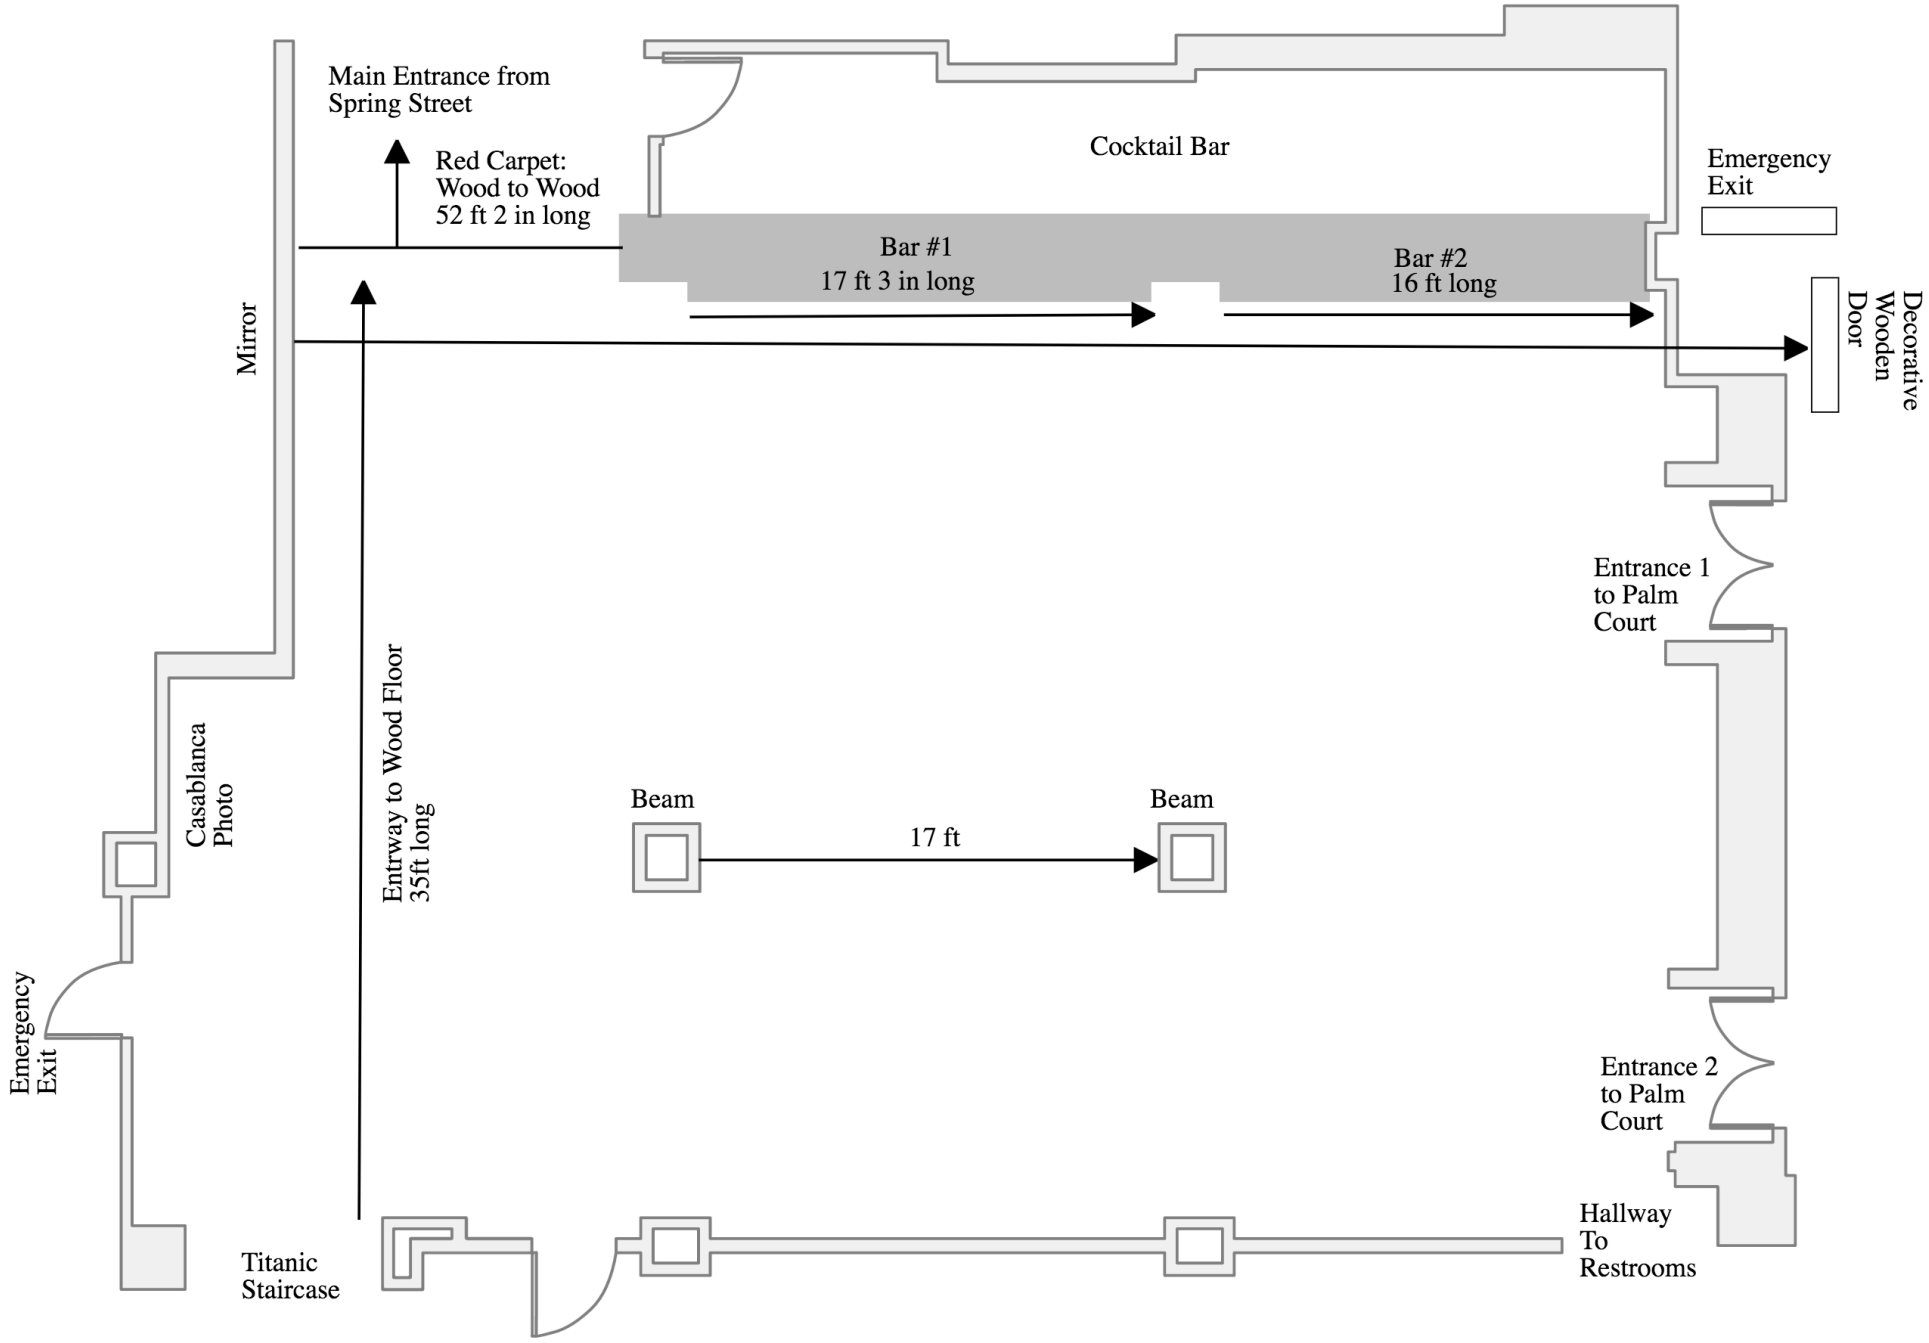
Main Entrance from
Spring Street
Red Carpet:
Wood to Wood
52 ft 2 in long
Cocktail Bar
Emergency
Exit
Bar #1
17 ft 3 in long
Bar #2
16 ft long
Mirror
Decorative
Wooden
Door
Entrance 1
to Palm
Court
Casablanca
Photo
Entrway to Wood Floor
35ft long
Beam
17 ft
Beam
Emergency
Exit
Entrance 2
to Palm
Court
Hallway
To
Restrooms
Titanic
Staircase